CITY OF LAKEVILLE
DODD BOULEVARD MODERNIZATION
210TH STREET TO KENWOOD TRAIL

Design Layout (4/9/2026)

EXISTING DODD BOULEVARD

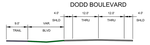

PROPOSED DODD BOULEVARD

EXISTING DODD BOULEVARD
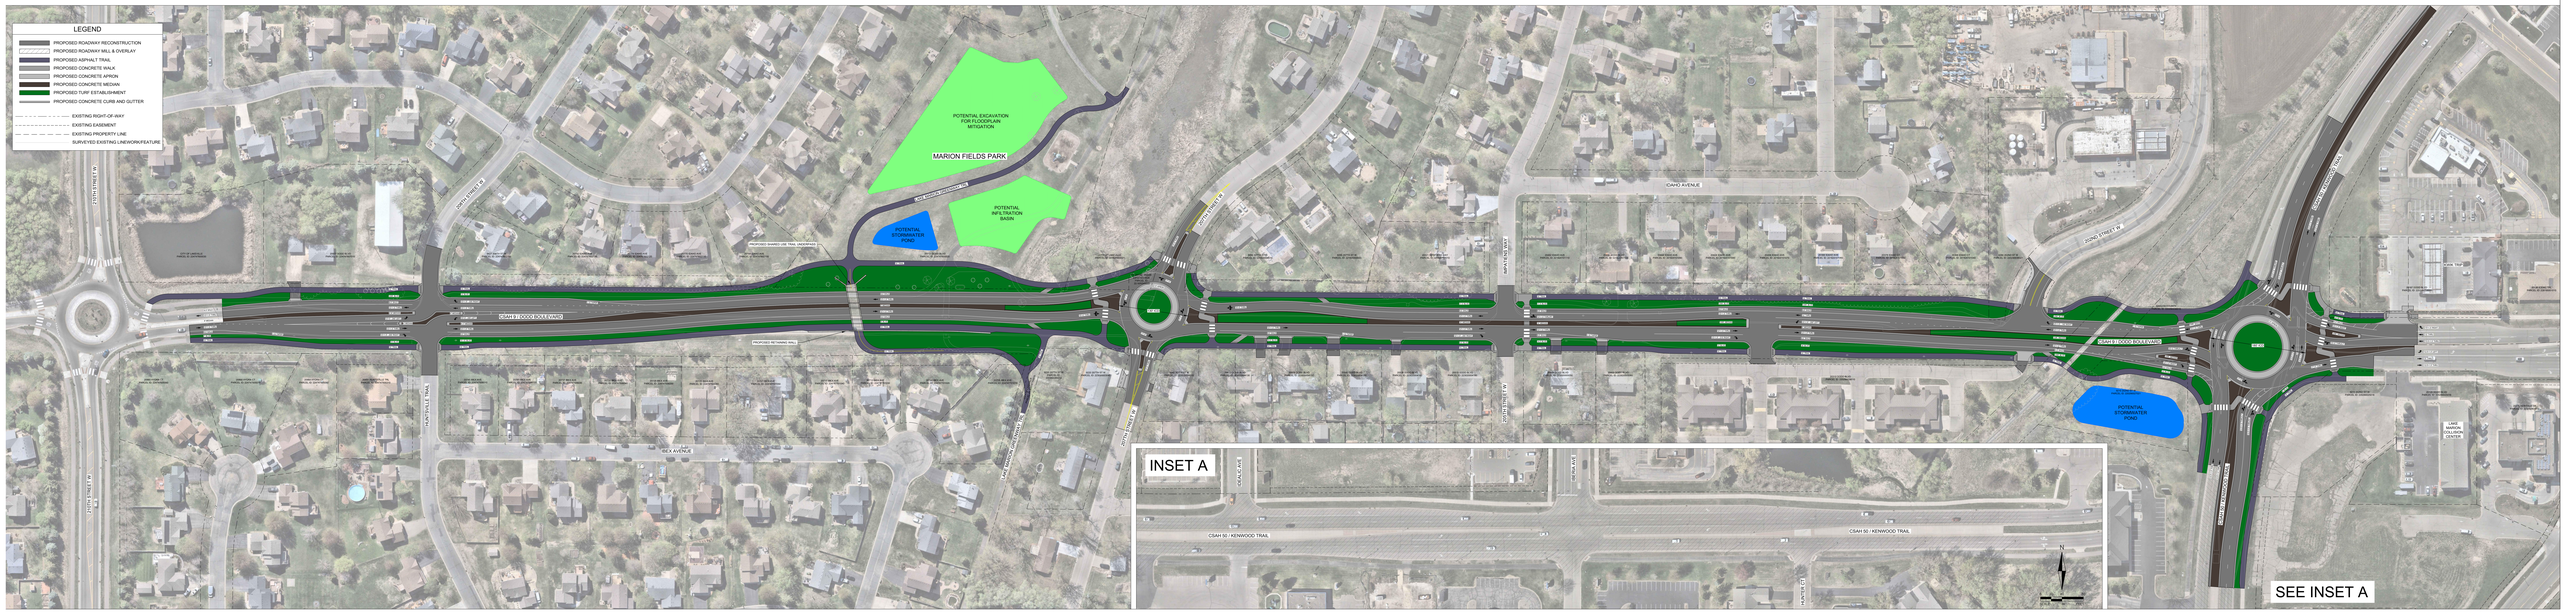
PROPOSED DODD BOULEVARD