CITY OF LAKEVILLE
DODD BOULEVARD MODERNIZATION
210TH STREET TO KENWOOD TRAIL
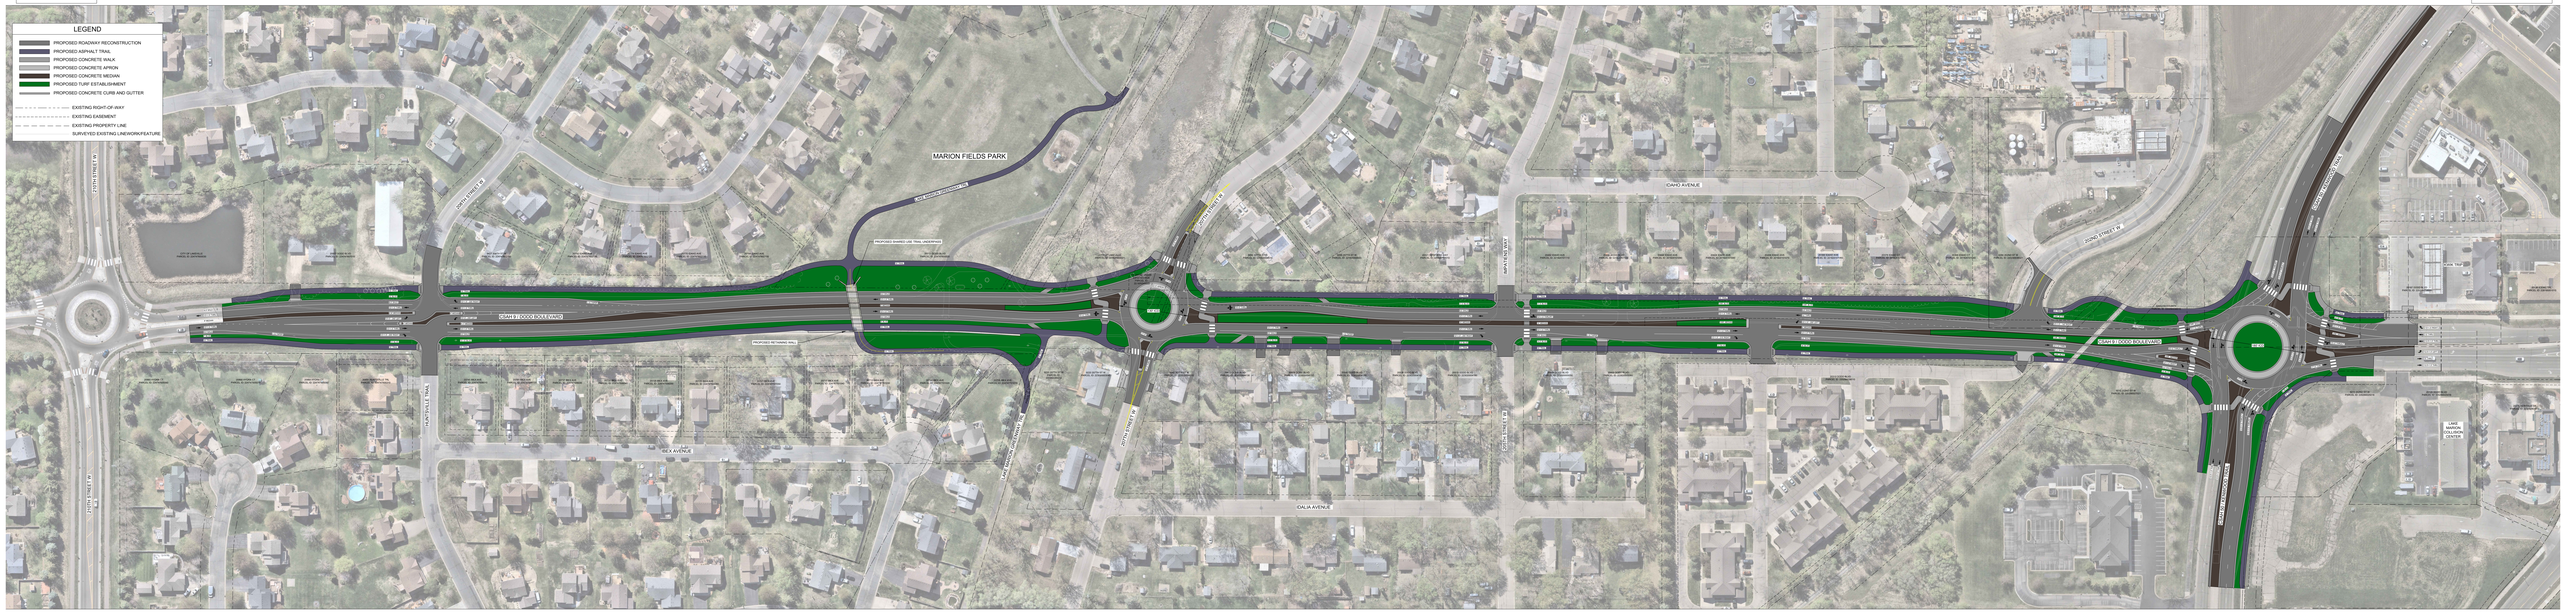
Design Layout (2/19/2026)