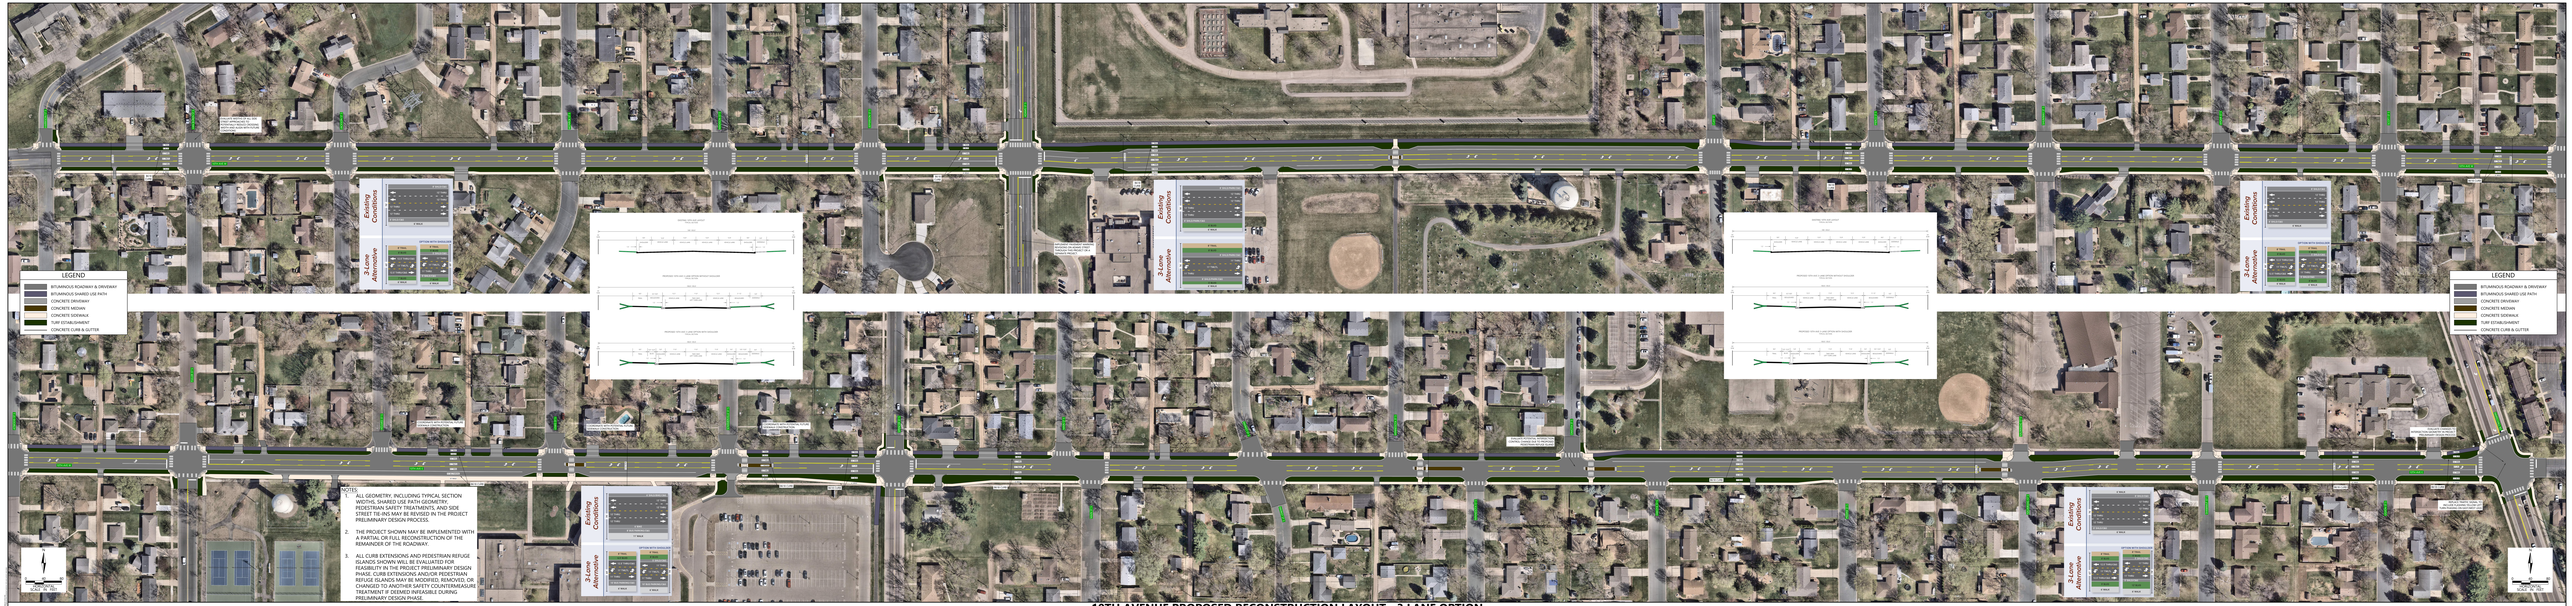
LEGEND
BITUMINOUS ROADWAY & DRIVEWAY
BITUMINOUS SHARED USE PATH
CONCRETE DRIVEWAY
CONCRETE MEDIAN
CONCRETE SIDEWALK
TURF ESTABLISHMENT
CONCRETE CURB & GUTTER
Existing Conditions
3-Lane Alternative
EXISTING TYPICAL SECTION
PROPOSED TYPICAL SECTION
PROPOSED TYPICAL SECTION WITH SHOULDER
PROPOSED TYPICAL SECTION WITH SHOULDER
PROPOSED TYPICAL SECTION WITH SHOULDER